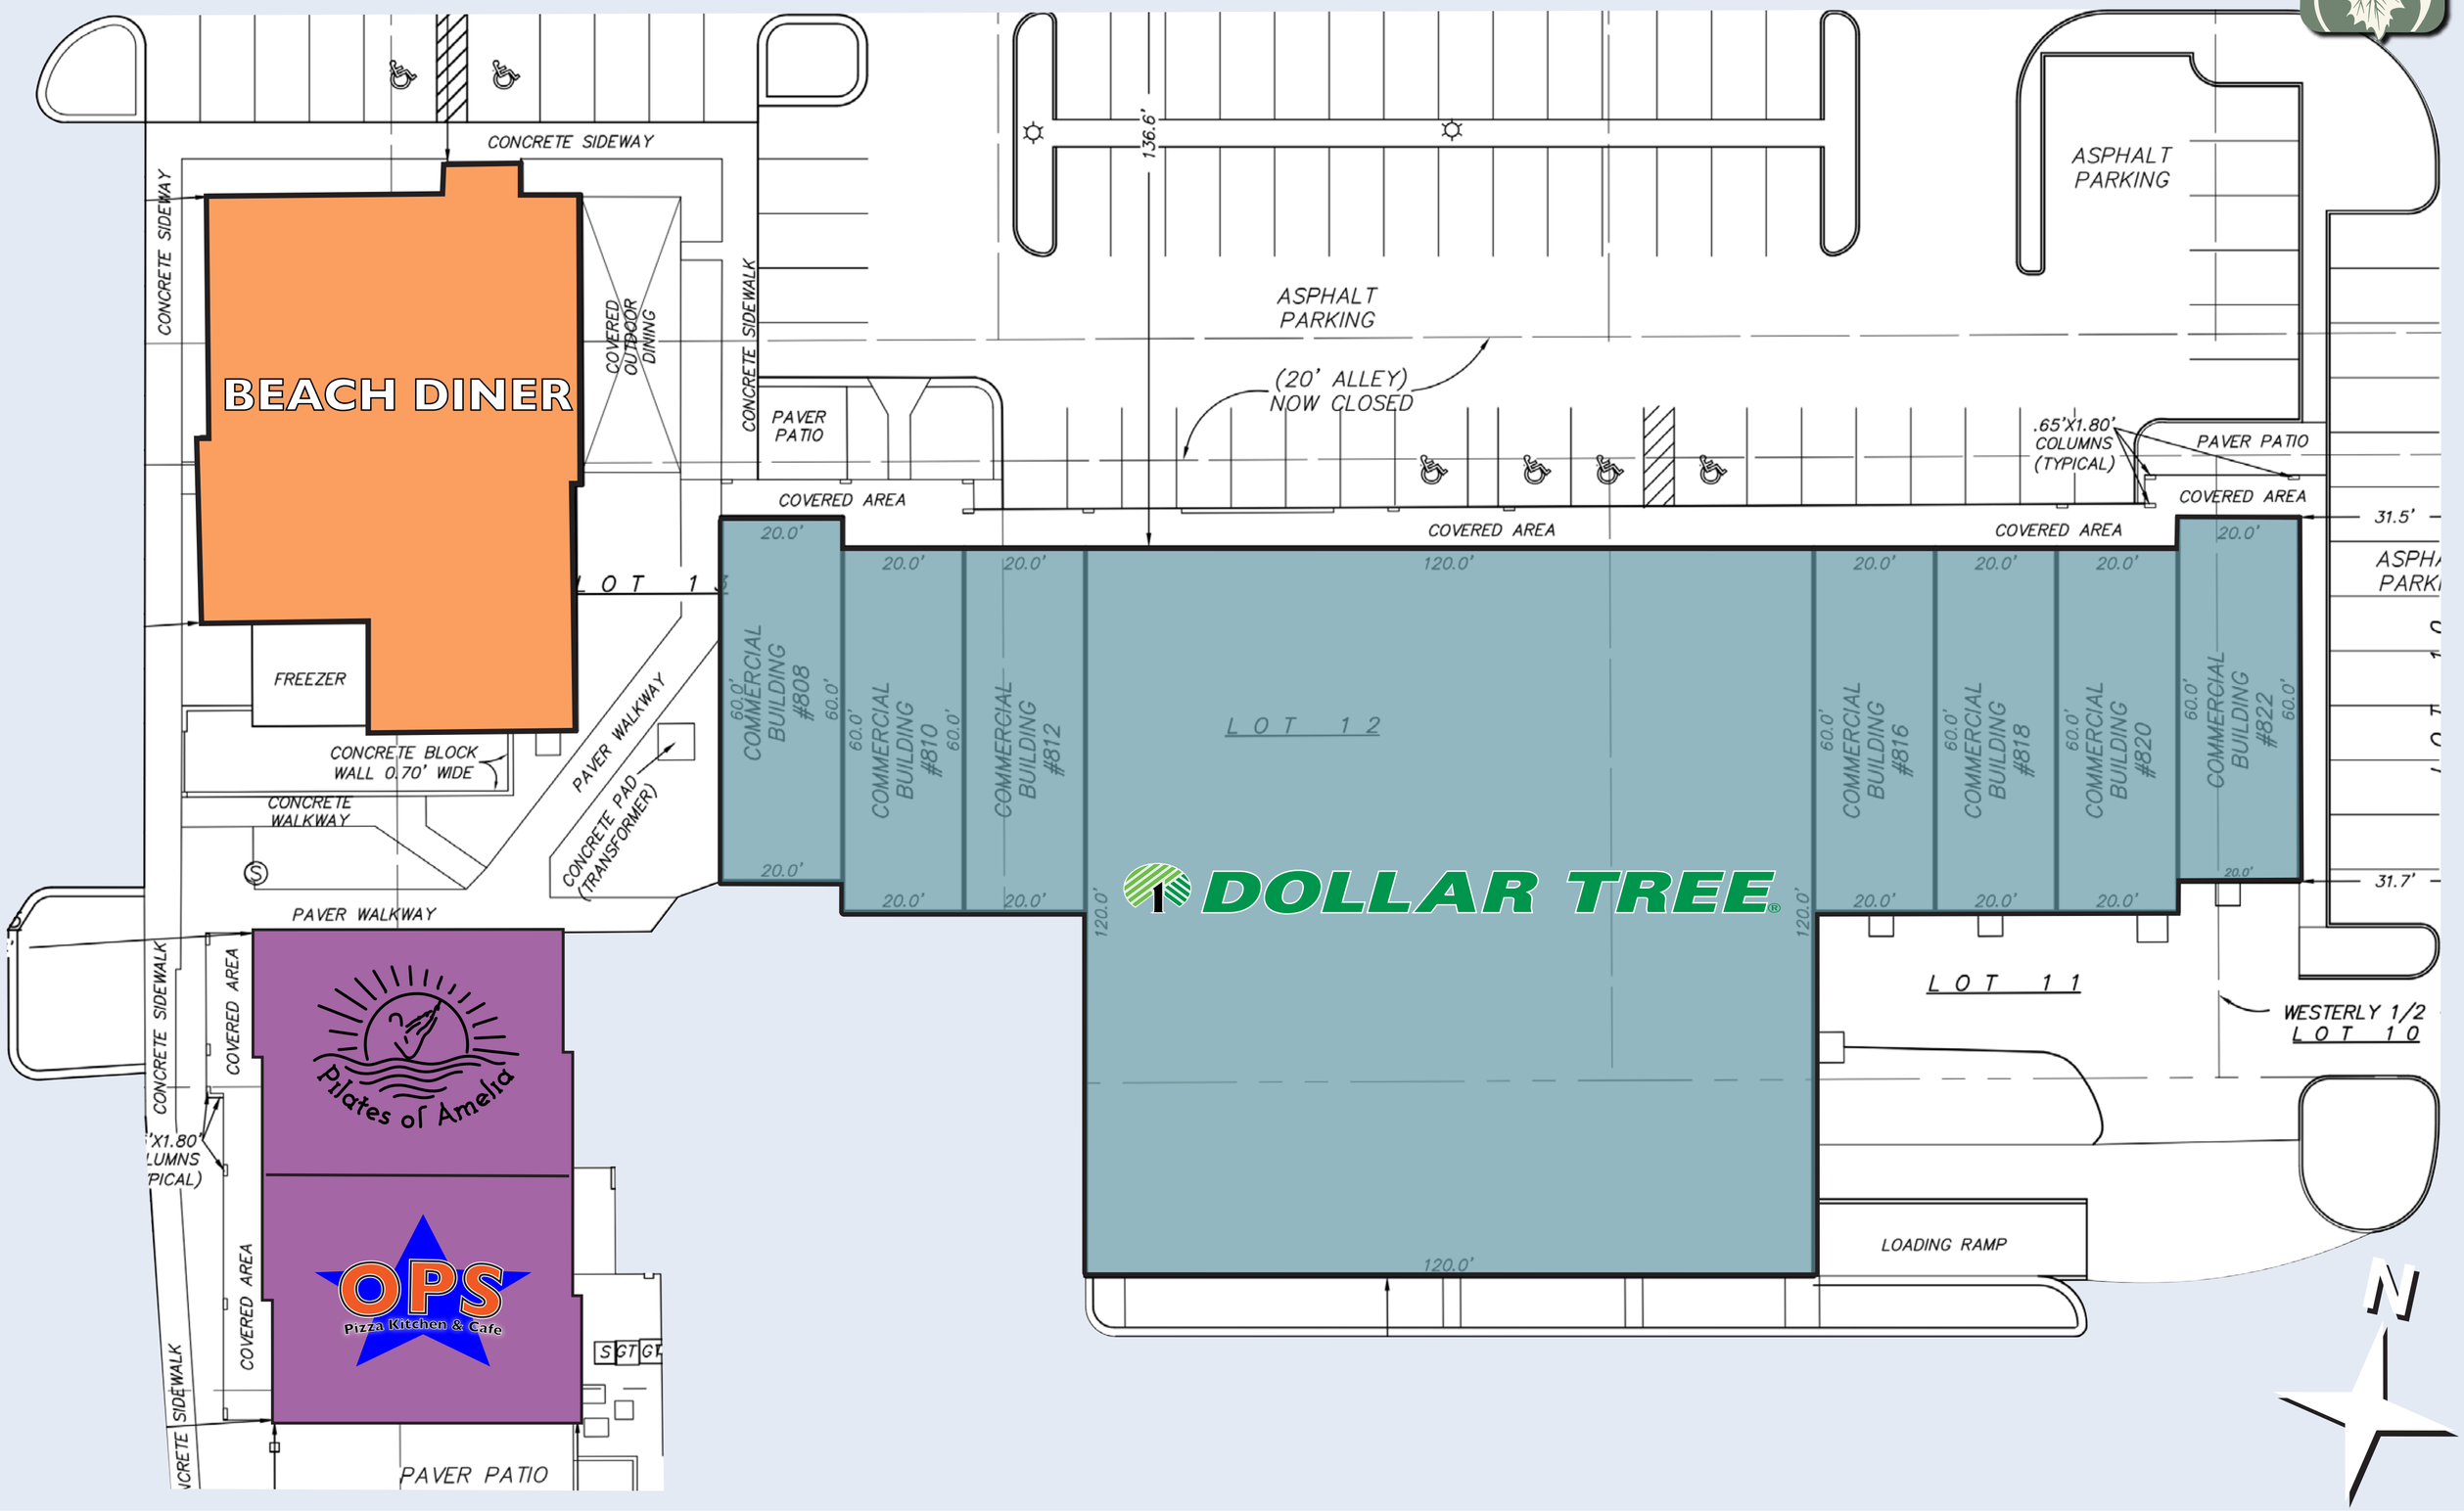
CONCRETE SIDEWAY
CONCRETE SIDEWAY
BEACH DINER
COVERED OUTDOOR DINING
CONCRETE SIDEWALK
PAVER PATIO
COVERED AREA
136.6'
ASPHALT PARKING
ASPHALT PARKING
(20' ALLEY) NOW CLOSED
.65'X1.80' COLUMNS (TYPICAL)
PAVER PATIO
COVERED AREA
COVERED AREA
COVERED AREA
31.5'
31.7'
FREEZER
CONCRETE BLOCK WALL 0.70' WIDE
CONCRETE WALKWAY
PAVER WALKWAY
CONCRETE PAD (TRANSFORMER)
PAVER WALKWAY
COMMERCIAL BUILDING #808
COMMERCIAL BUILDING #810
COMMERCIAL BUILDING #812
LOT 12
DOLLAR TREE
COMMERCIAL BUILDING #816
COMMERCIAL BUILDING #818
COMMERCIAL BUILDING #820
COMMERCIAL BUILDING #822
LOT 11
WESTERLY 1/2 LOT 10
LOADING RAMP
CONCRETE SIDEWALK
COVERED AREA
Pilates of Amelia
OPS
Pizza Kitchen & Cafe
COVERED AREA
CONCRETE SIDEWALK
PAVER PATIO
N

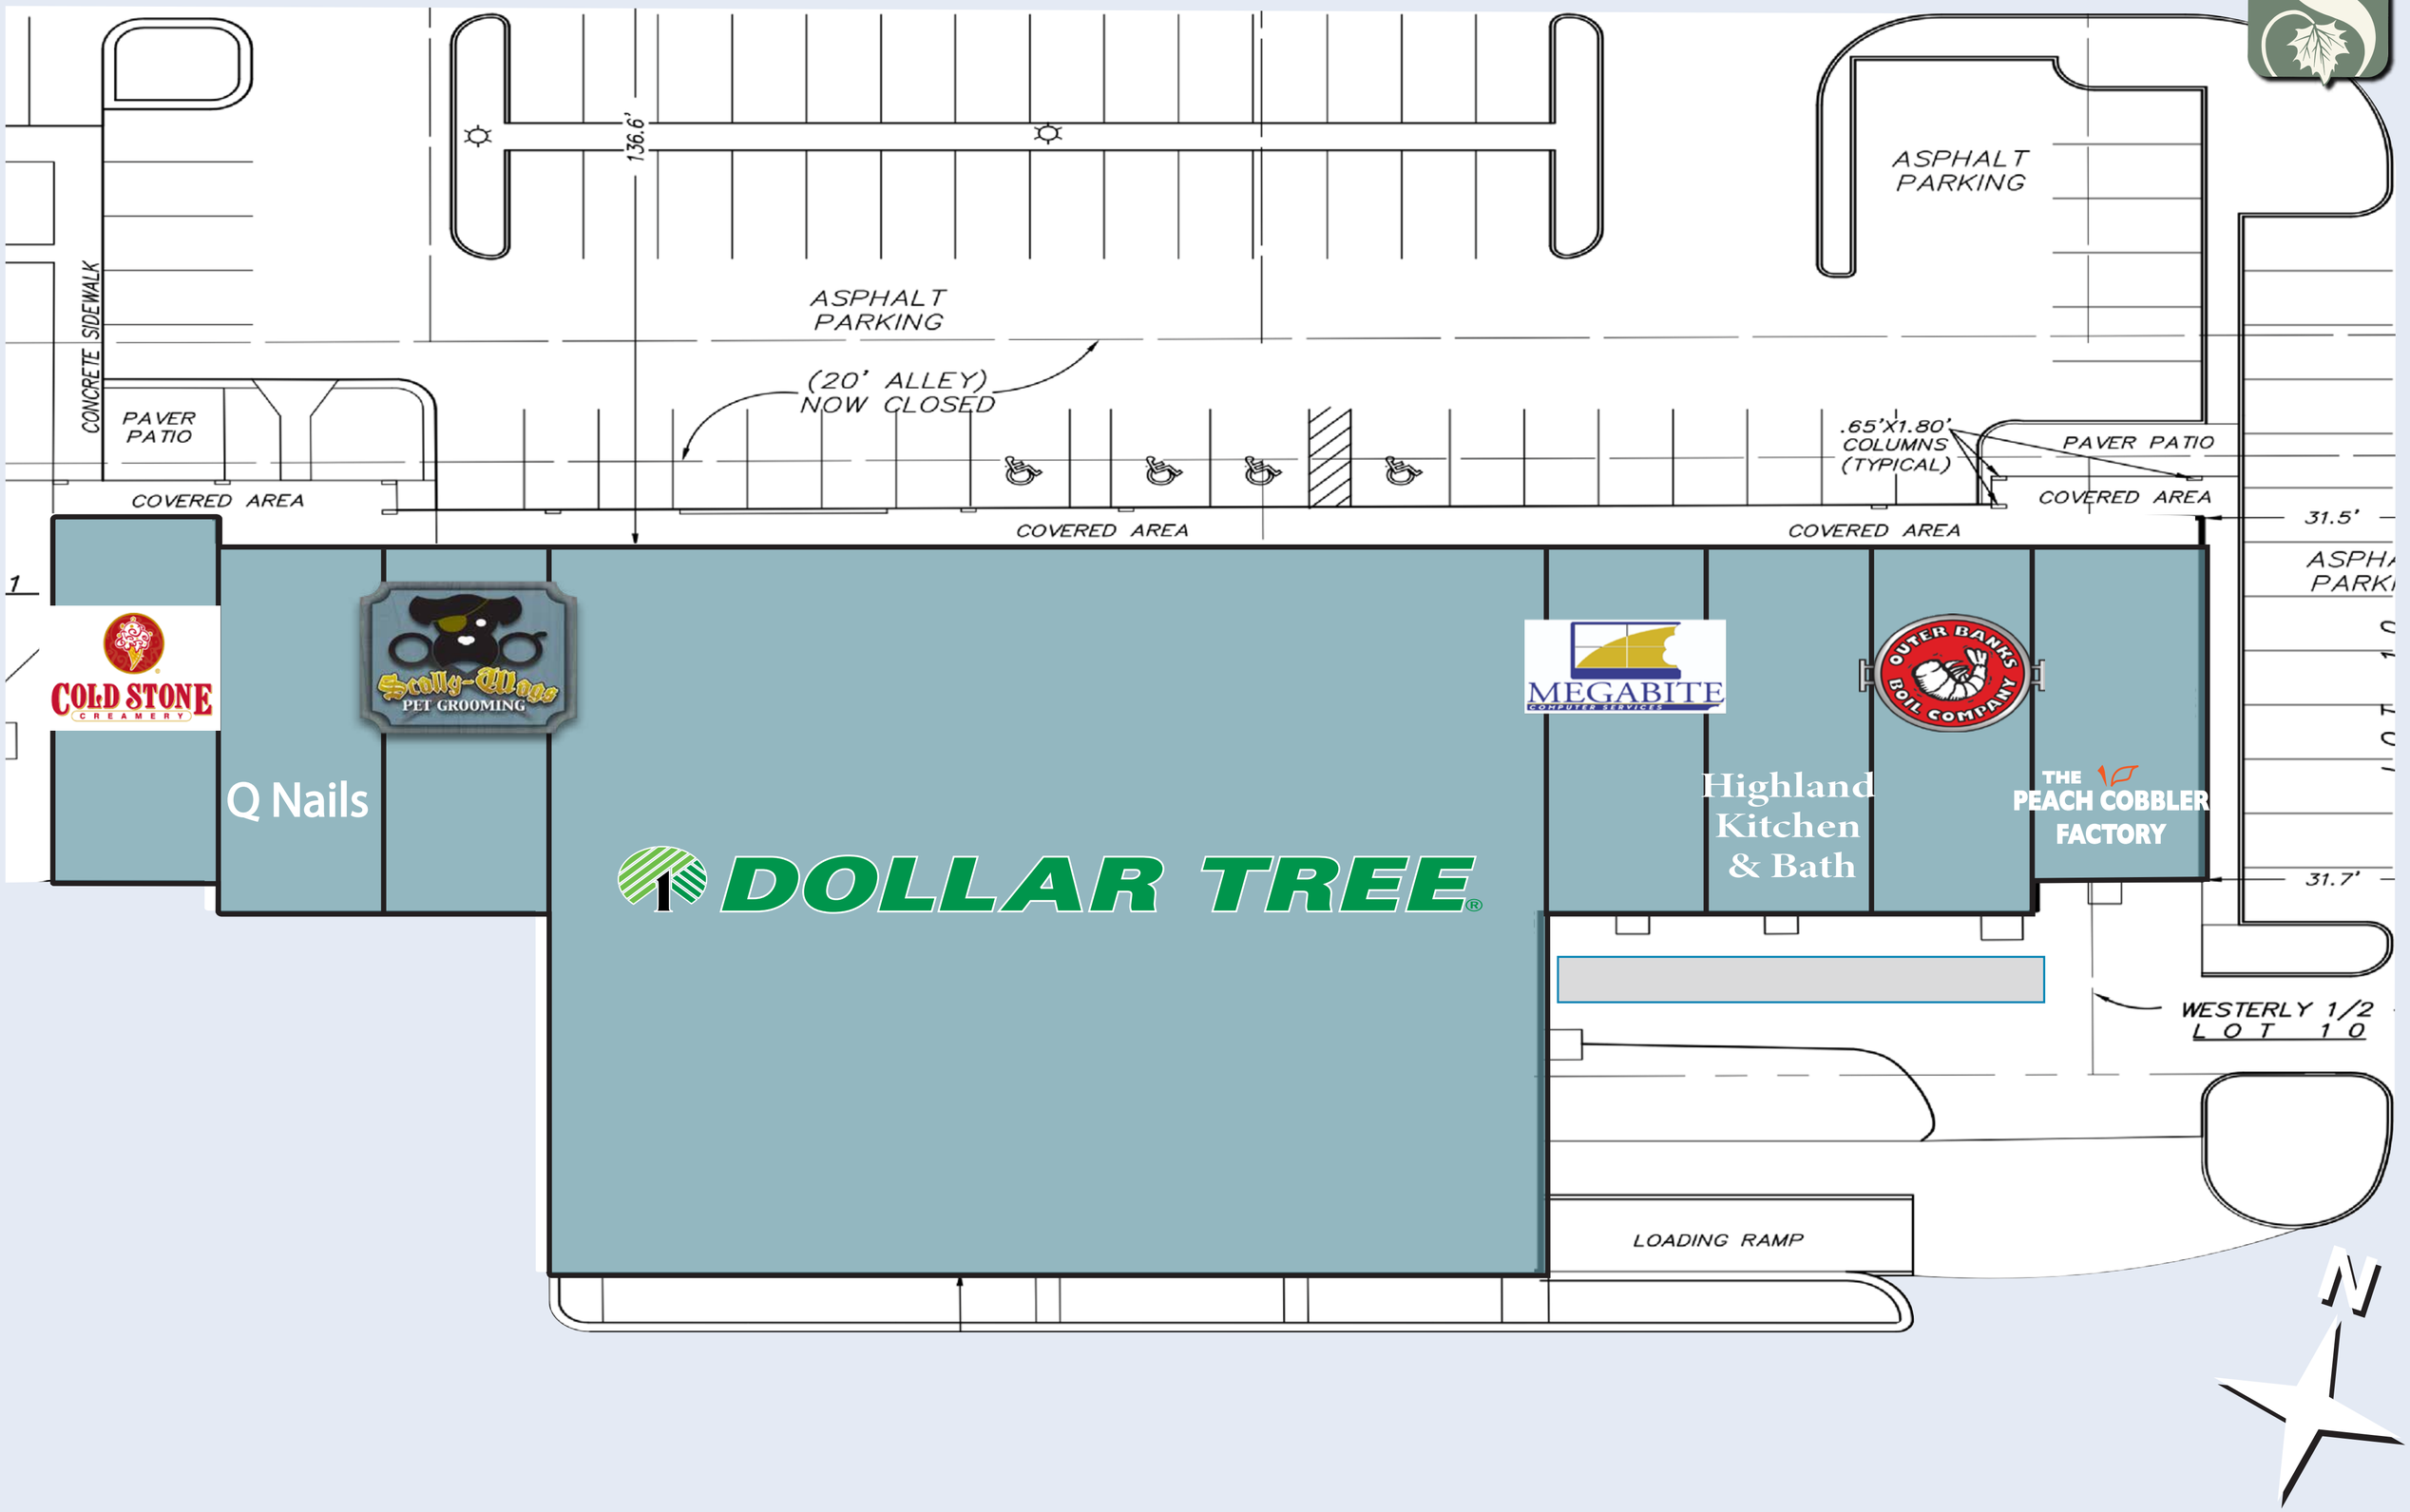
ASPHALT PARKING
136.6'
ASPHALT PARKING
CONCRETE SIDEWALK
(20' ALLEY) NOW CLOSED
PAVER PATIO
COVERED AREA
COVERED AREA
COVERED AREA
.65'X1.80' COLUMNS (TYPICAL)
PAVER PATIO
COVERED AREA
31.5'
31.7'
COLD STONE CREAMERY
Scally-Wags PET GROOMING
Q Nails
DOLLAR TREE
MEGABITE COMPUTER SERVICES
Highland Kitchen & Bath
OUTER BANKS BOIL COMPANY
THE PEACH COBBLER FACTORY
WESTERLY 1/2 LOT 10
LOADING RAMP
N